




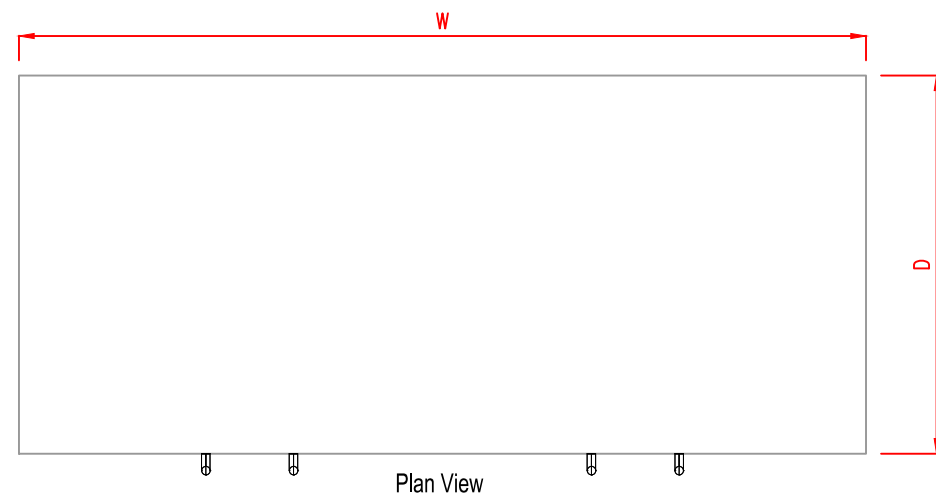


Plan View

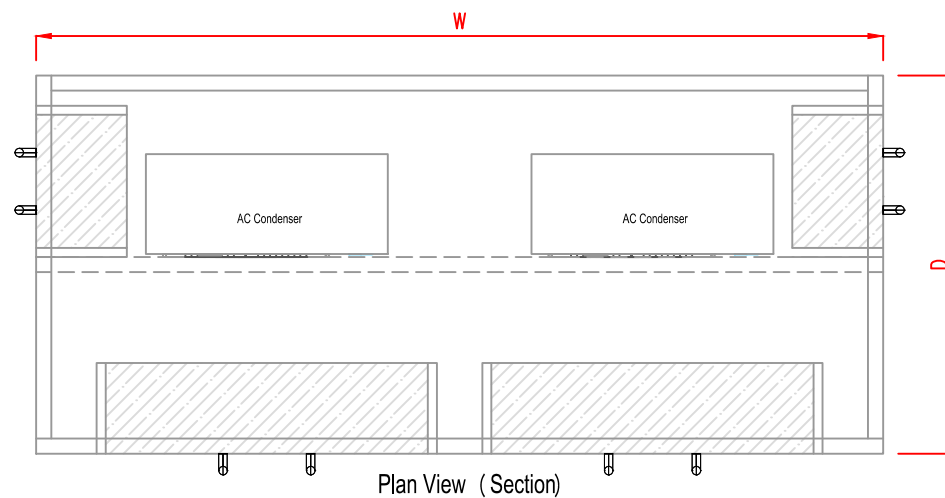


Plan View (Section)

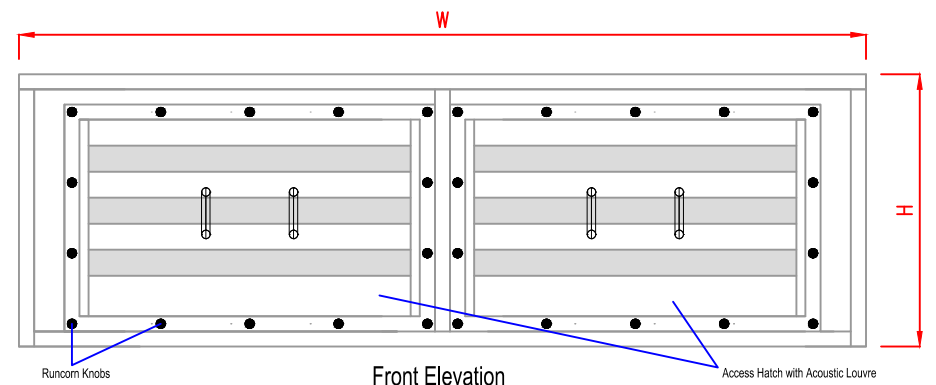

Front Elevation

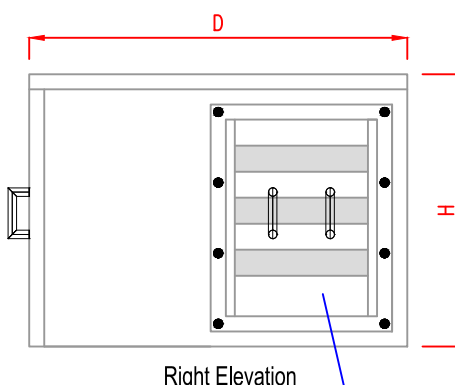


Right Elevation

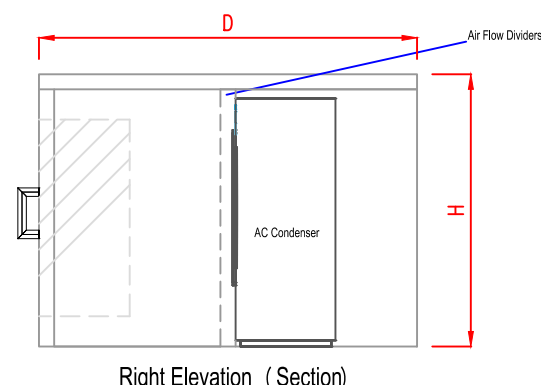

Right Elevation (Section)



Rear Elevation

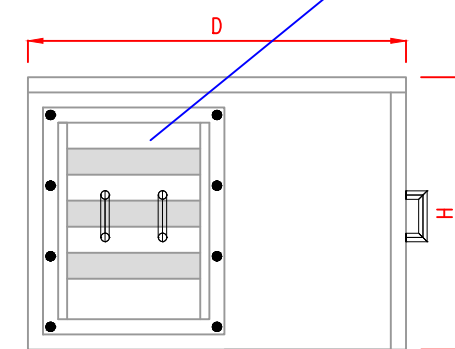

Left Elevation

- Notes:
- Paint
 - Bird Mesh
 - Inlet/Outlet Air Separation Plate
 - 4 Access Panels



Rev	Amendment	Date	Project:	Scale: NTS @A3	Date: 08/07/2024	 soundplanning Sound Planning Limited Farnham Surrey Phone: 01252 711972 Fax: 01252 601083 Email: enquiries@soundplanning.co.uk
Notes No scaling permitted from this drawing. All dimensions shown to be verified prior to construction / manufacture.			Title: Sound Enclosure QuietBox 2 Double	Drawn: B.Walker		
				Drawing No: QuietBox 2 Double		