
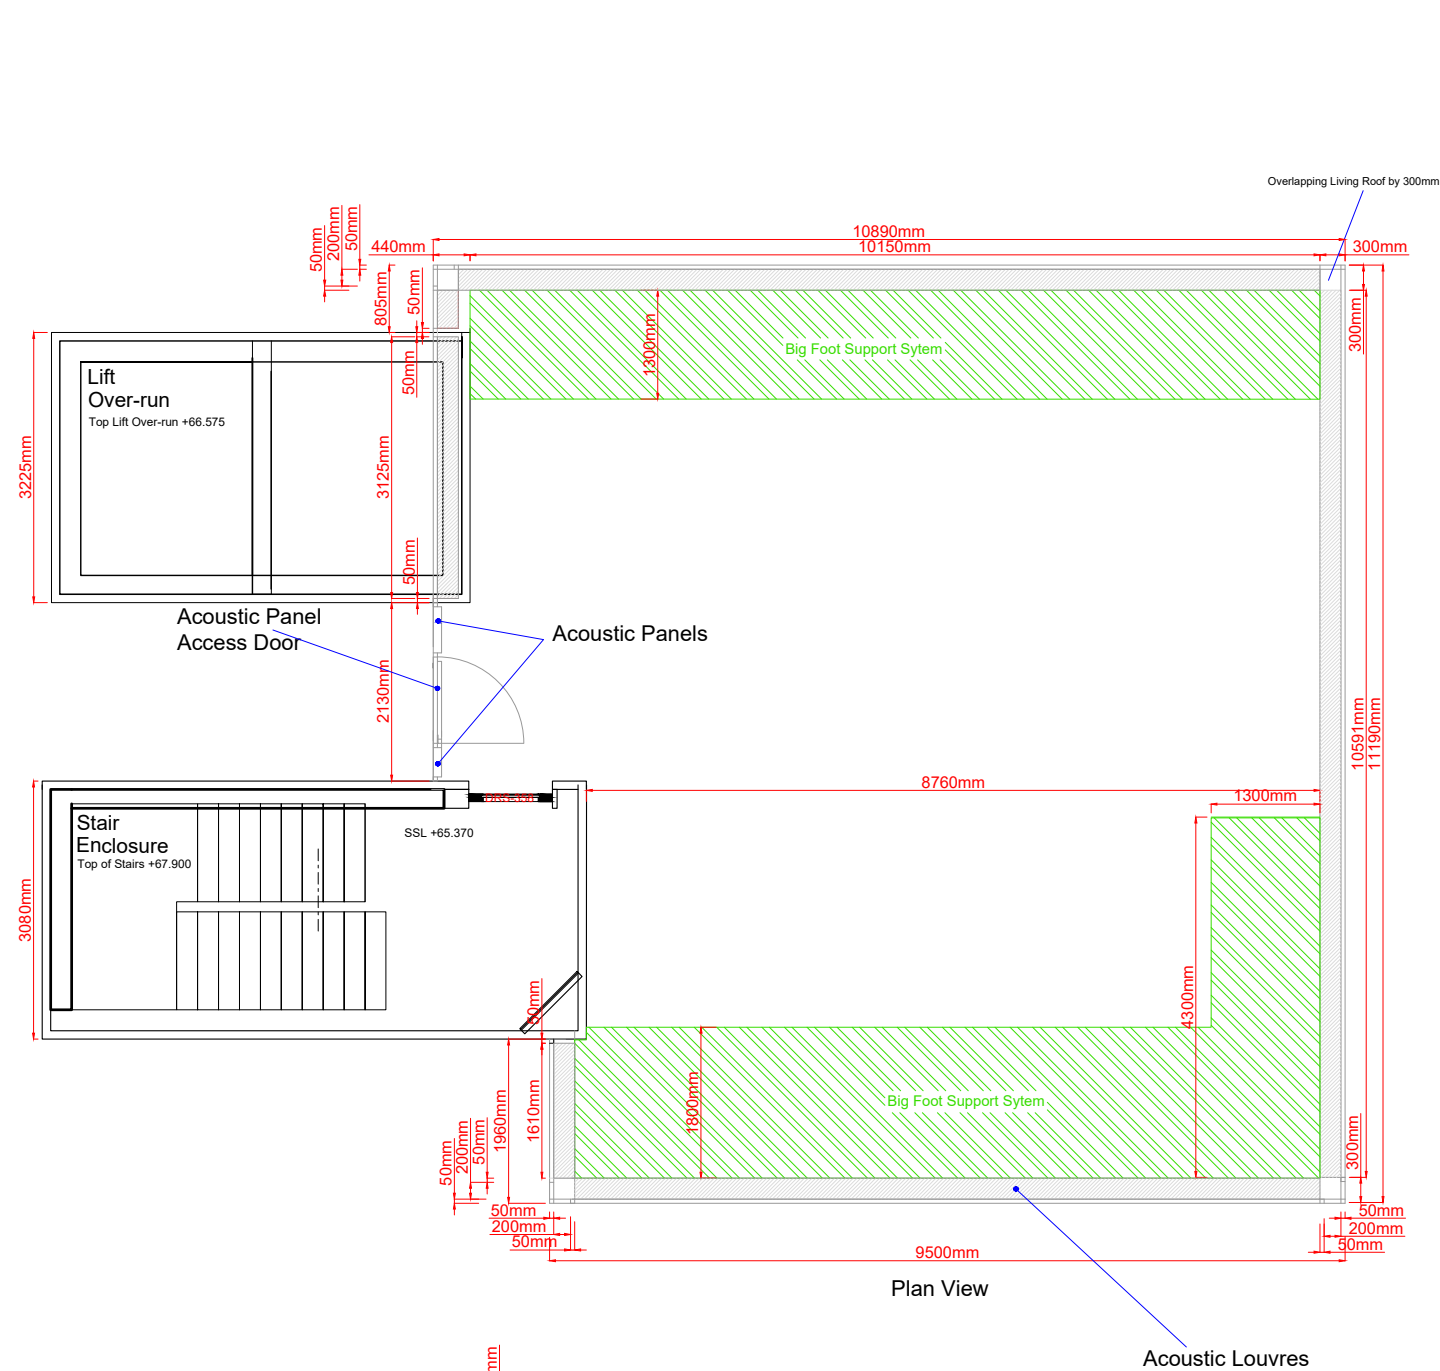


Notes

- Paint
- Access Door
- Big Foot Support System
- Floor Channel

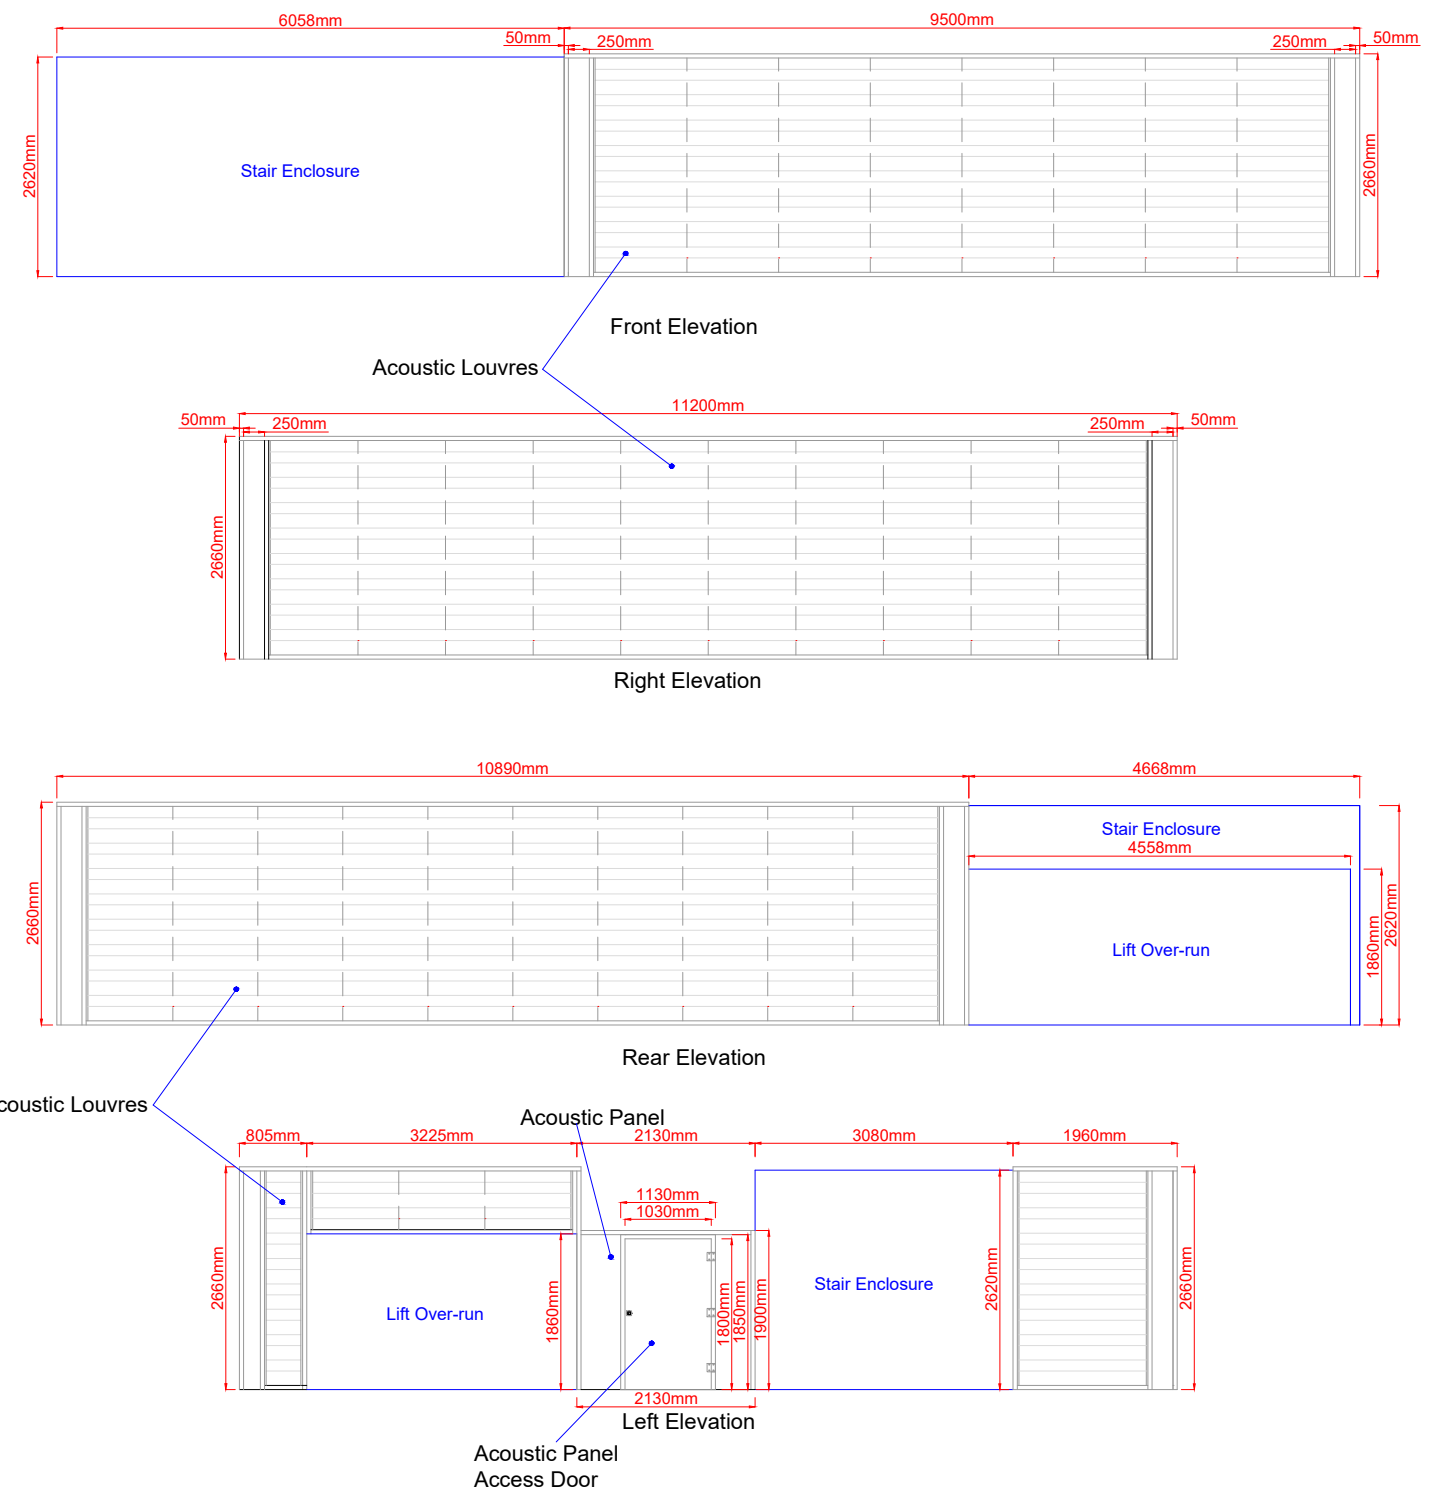

Rev 1.	Amendment Elevations Added.	Date 09/07/24	Project: Feltham	Scale: NTS	Date: 21/08/2024	 soundplanning	Sound Planning Limited Farnham Surrey Phone: 01252 711972 Fax: 01252 601083 Email: enquiries@soundplanning.co.uk
Notes No scaling permitted from this drawing. All dimensions shown to be verified prior to construction / manufacture.			Title: Block A Acoustic Louvre Screen	Drawn: B.Walker			